5th Floor

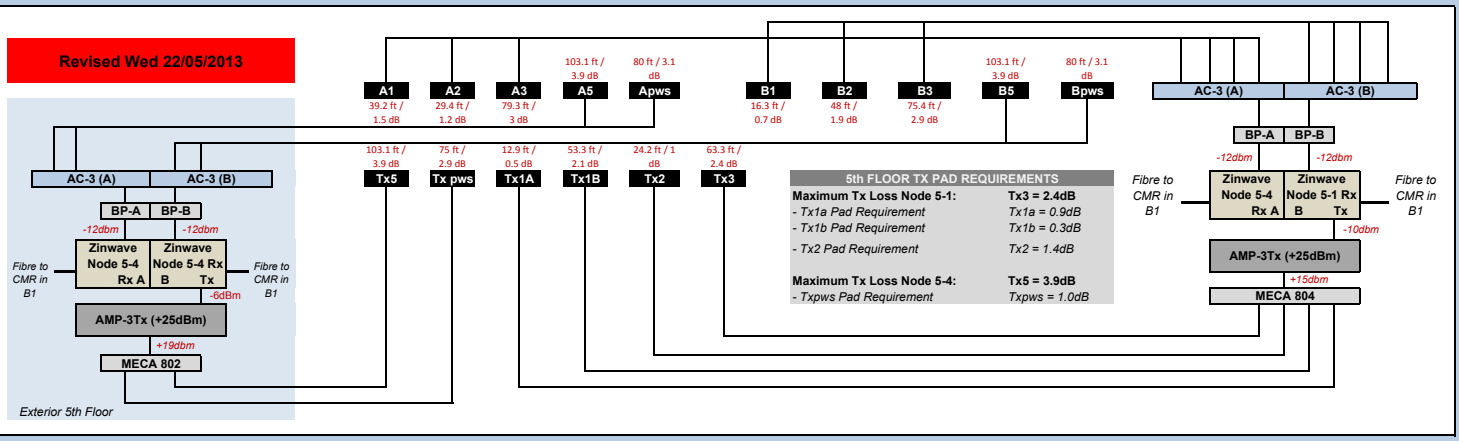

4th Floor

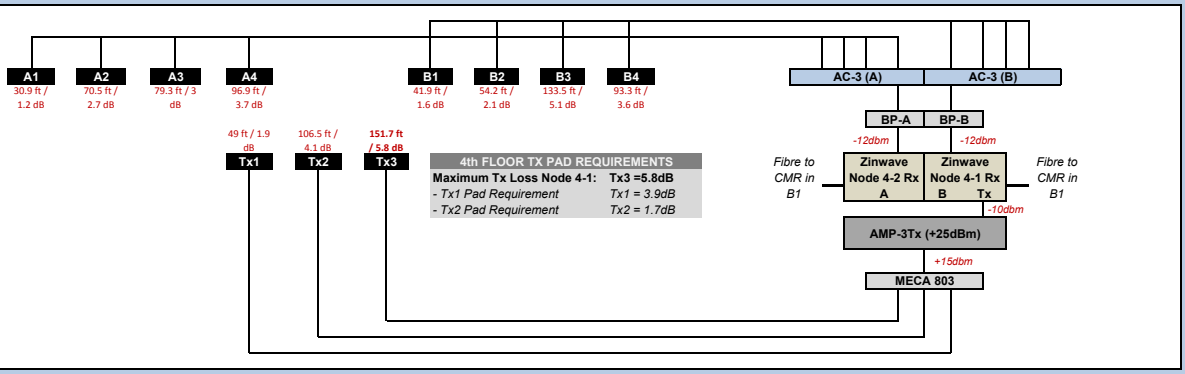

3rd Floor

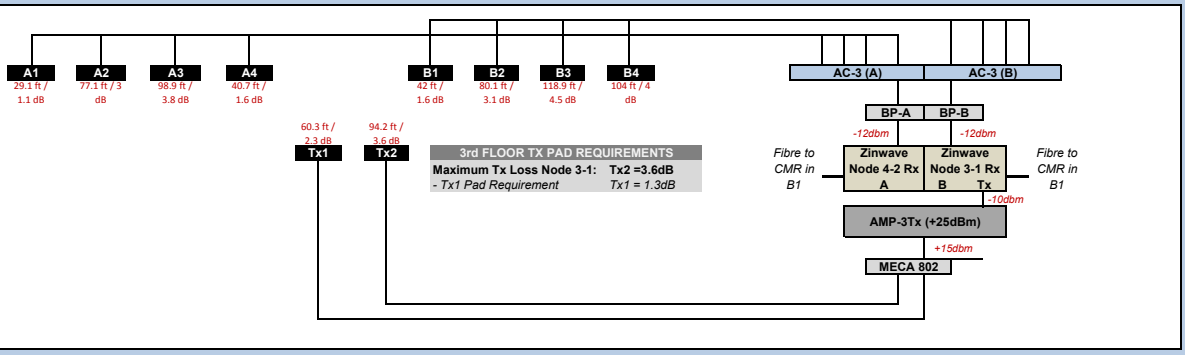

2nd Floor

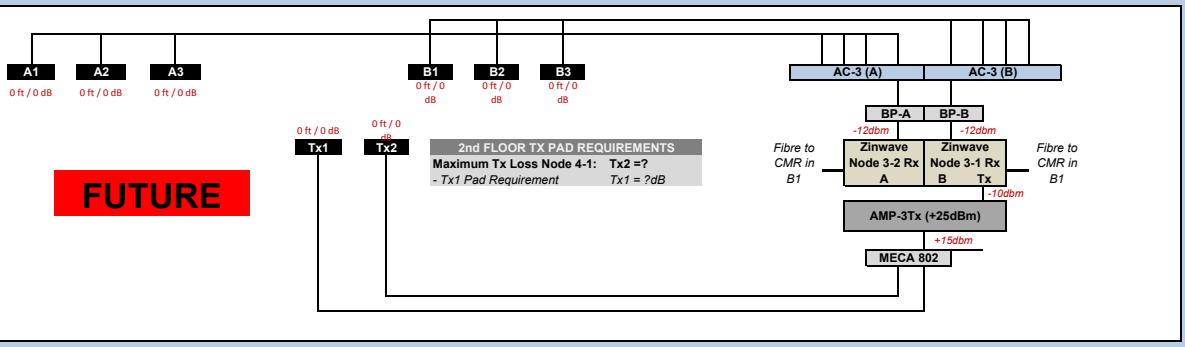
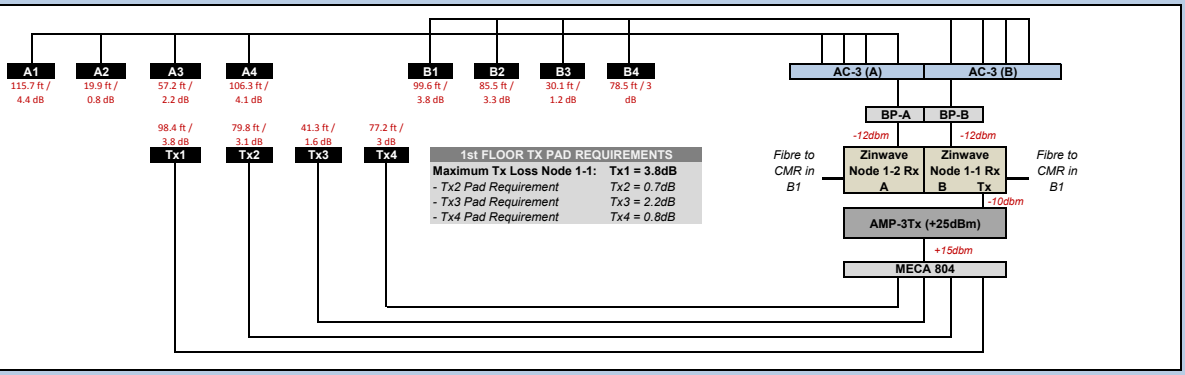
1st Floor